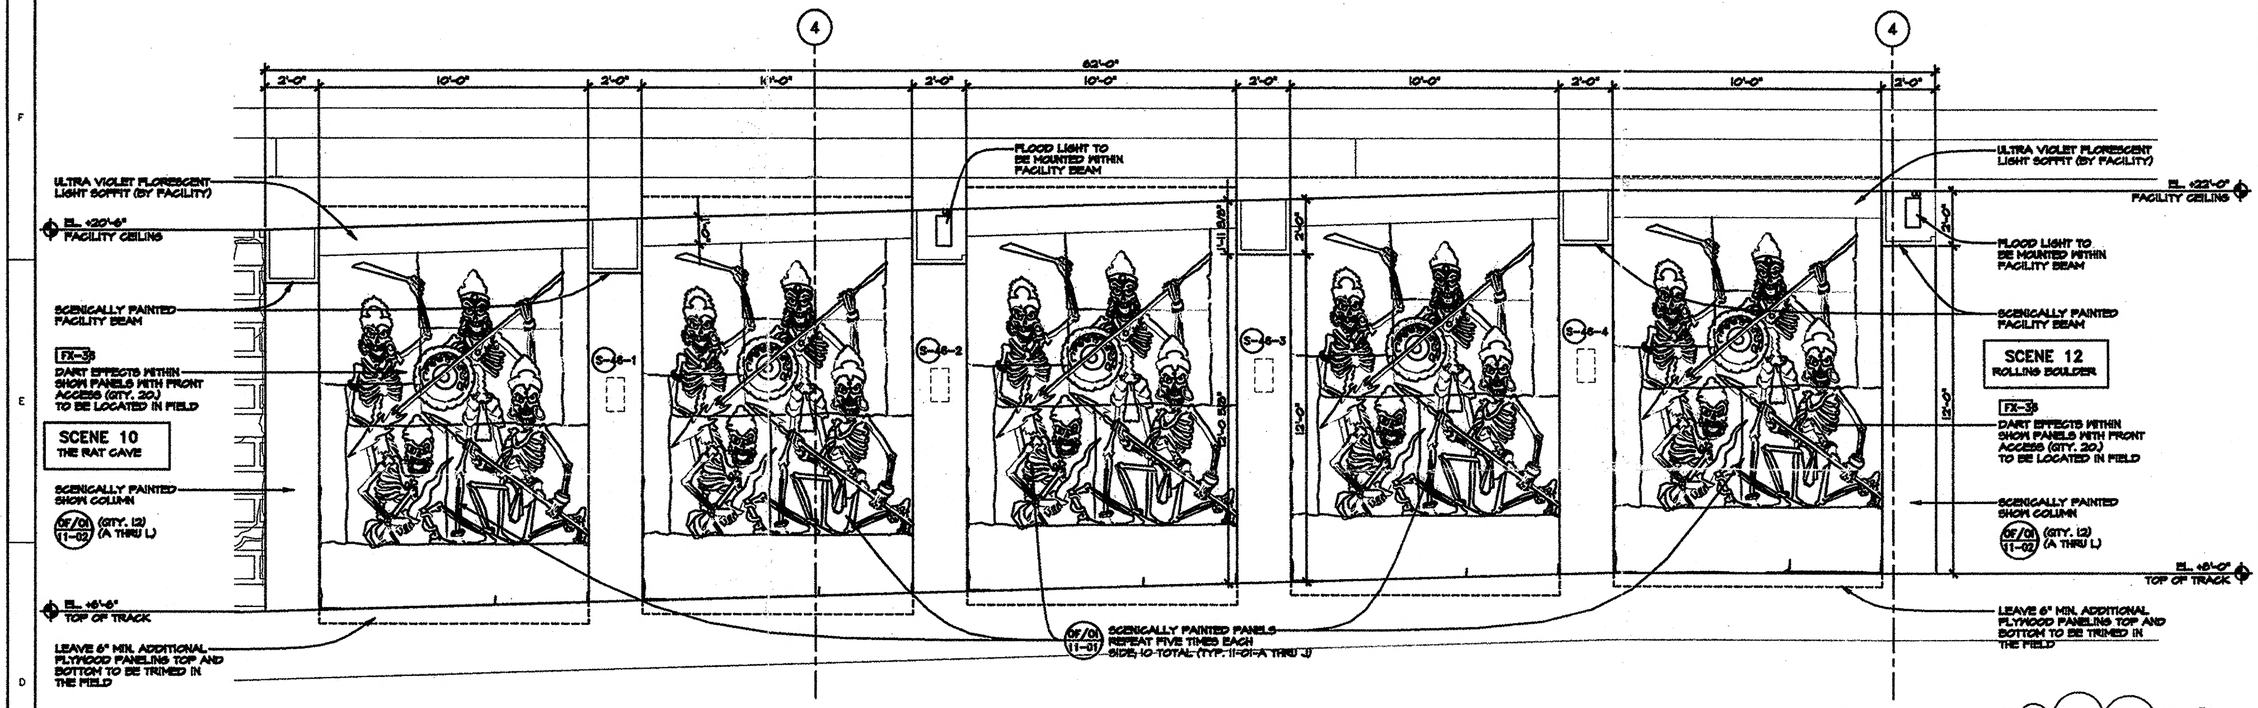

SECTION SCENE 11: DART ROOM

1/4" = 1'-0"

B D-11-01 D-11-02

1 NEW SCOPE FOR SHOW PRODUCTION. PANELS AND COLUMNS TO BE OWNER FURNISHED AND INSTALLED.

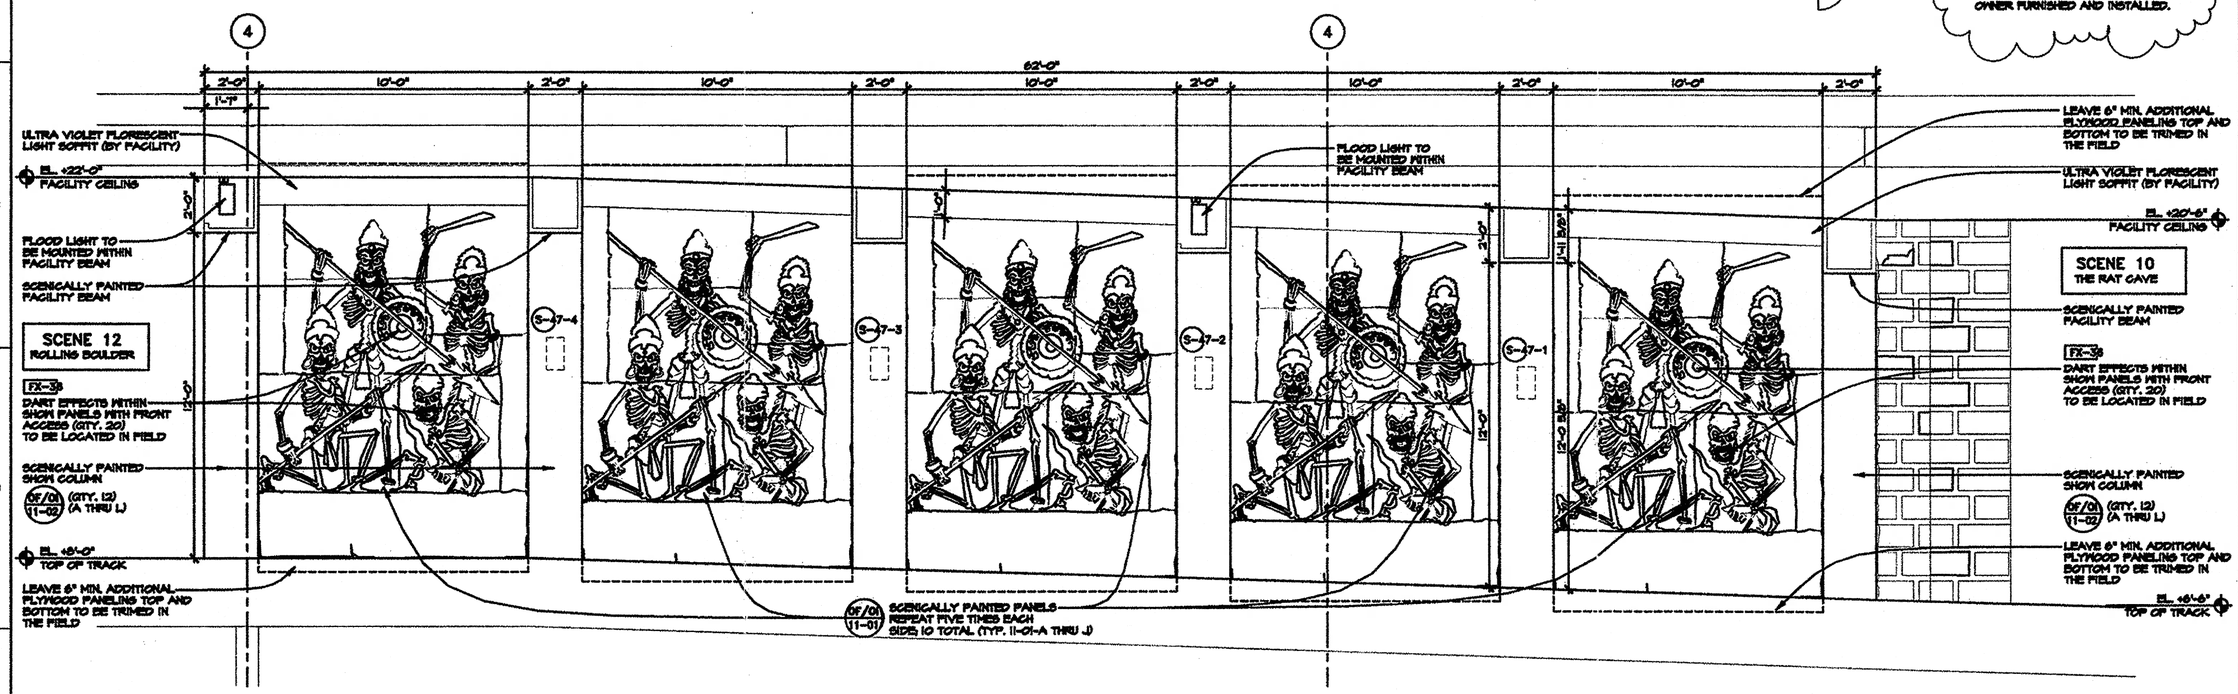

SECTION SCENE 11: DART ROOM

1/4" = 1'-0"

A D-11-01 D-11-02

GENERAL NOTES:

- SHOW SET DRAWINGS SERVE AS A COORDINATION TOOL DEPICTING THE FORM AND DESIGN OF THE SHOW. FINAL FINISH AND CHARACTER IS DETERMINED BY THE ART DIRECTOR.
- REFER TO MODEL AND ILLUSTRATIONS FOR GENERAL ART DIRECTION AND INTENT (CHARACTER AND THEMING).
- REFER TO FACILITY DRAWINGS FOR CURRENT STRUCTURAL AND ARCHITECTURAL INFORMATION.

REV. NO.	DATE	DESCRIPTION OF REVISIONS
1	12/10/93	NEW PRODUCTION SCOPE
2	12/01/93	FACILITY COMPLETION PACKAGE
1	9/24/93	95% RELEASE FOR PRODUCTION

NOTICES:

THE DATA IN THIS DOCUMENT INCORPORATE PROPRIETARY RIGHTS OF WALT DISNEY PARKS AND RESORTS, WALT DISNEY IMAGINEERING, 1401 DISNEY WAY, BURBANK, CALIFORNIA 91521-5020. ANY PARTY ACCEPTING THIS DOCUMENT AGREES TO HOLD THE INFORMATION CONTAINED HEREIN IN CONFIDENCE AND NOT TO REPRODUCE, IN WHOLE OR IN PART, NOR DISCLOSE TO OTHERS, WITHOUT THE WRITTEN CONSENT OF WALT DISNEY IMAGINEERING.

CONTRACTOR SHALL VERIFY ALL CONDITIONS ON JOB SITE & NOTIFY THE ARCHITECT OF ANY DISCREPANCIES PRIOR TO PROCEEDING WITH ANY CONSTRUCTION ON THESE DRAWINGS BEFORE PROCEEDING WITH ANY CONSTRUCTION.

KEY PERSONS AND APPROVALS

PROJECT DESIGNER: DAVID TODD
PROJECT ART DIRECTOR: VAL TOSSE
PROJECT DESIGN PRODUCER: SUSAN BONDS
PROJECT DESIGN MANAGER: DAVID EDMINSTER
DESIGN MANAGER: PECHSTEDT/BROWNE
CHECKER:
APPROVER:
DATE: 11/01/93
V.P. Crea.: D-11-02

Walt Disney Imagineering
1401 Flower Street
Glendale, CA 91221-5020
(818) 544-6500

PROJECT RESCRIBED FOR:

Disneyland®
ANAHEIM, CALIFORNIA

PROJECT AREA: ADVENTURELAND
UNIT NAME: INDIANA JONES EXPEDITIONS
W.B.S. NO.:
SHEET TITLE: SCENE 11: SECTIONS THE DART ROOM

PHASE: CD
PROJECT CODE NUMBER:
DRAWING NO.: D-11-02
REVISION NO.: 1

NAME: P:\SHARED\INDY\AF\DD\WP\SC11\D-11-02.DWG DATE: DEC 14, 1993 TIME: 4:18 PM